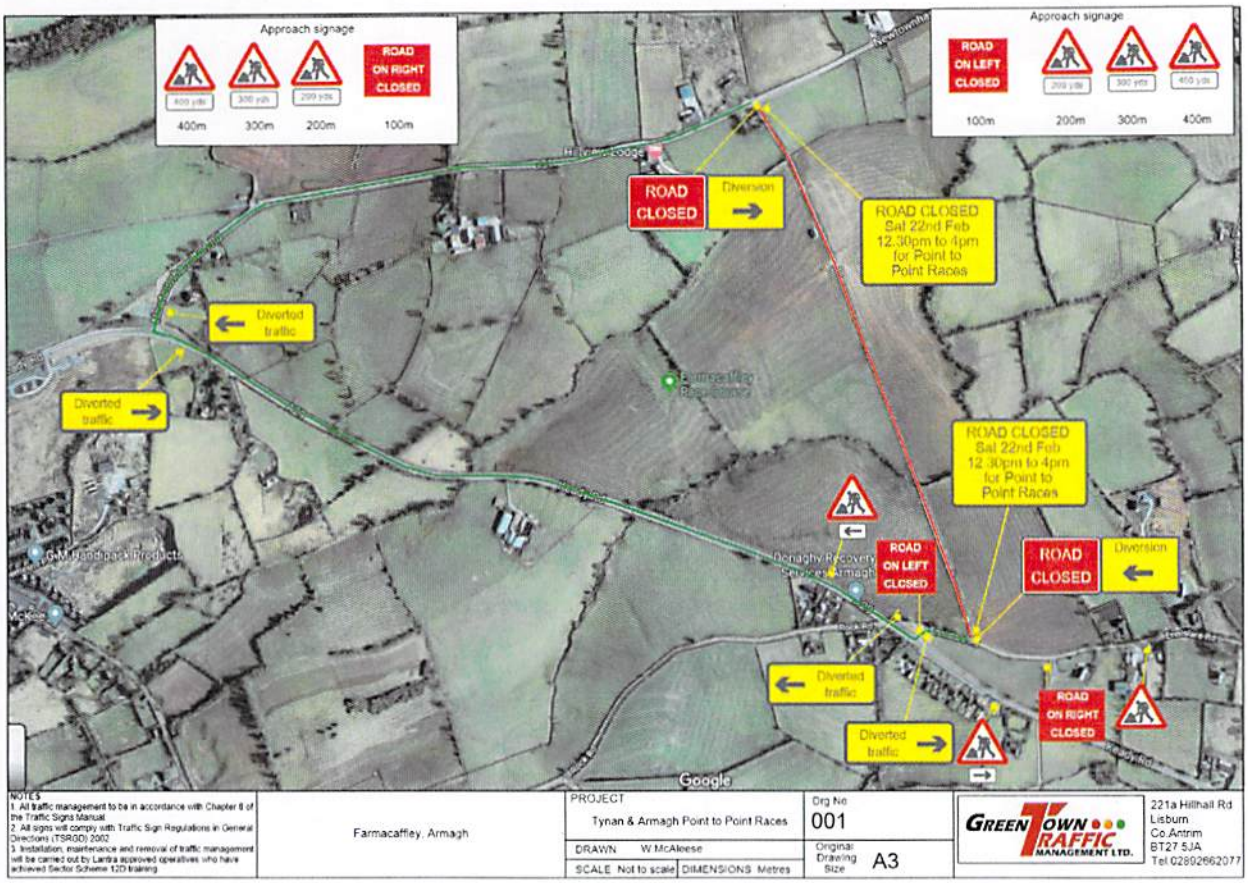

NOTES
1. All traffic management to be in accordance with Chapter 8 of the Traffic Signs Manual
2. All signs will comply with Traffic Sign Regulations in General Directions (TSRGD) 2002
3. Installation, maintenance and removal of traffic management will be carried out by Lantra approved operatives who have achieved Sector Scheme 12D training

Farmacaffley, Armagh

PROJECT: Tynan & Armagh Point to Point Races

DRAWN: W McAleese

SCALE: Not to scale | DIMENSIONS: Metres

Drg No: 001

Original Drawing Size: A3

GREEN TOWN TRAFFIC MANAGEMENT LTD.
221a Hillhall Rd
Lisburn
Co.Antrim
BT27 5JA
Tel 02892662077